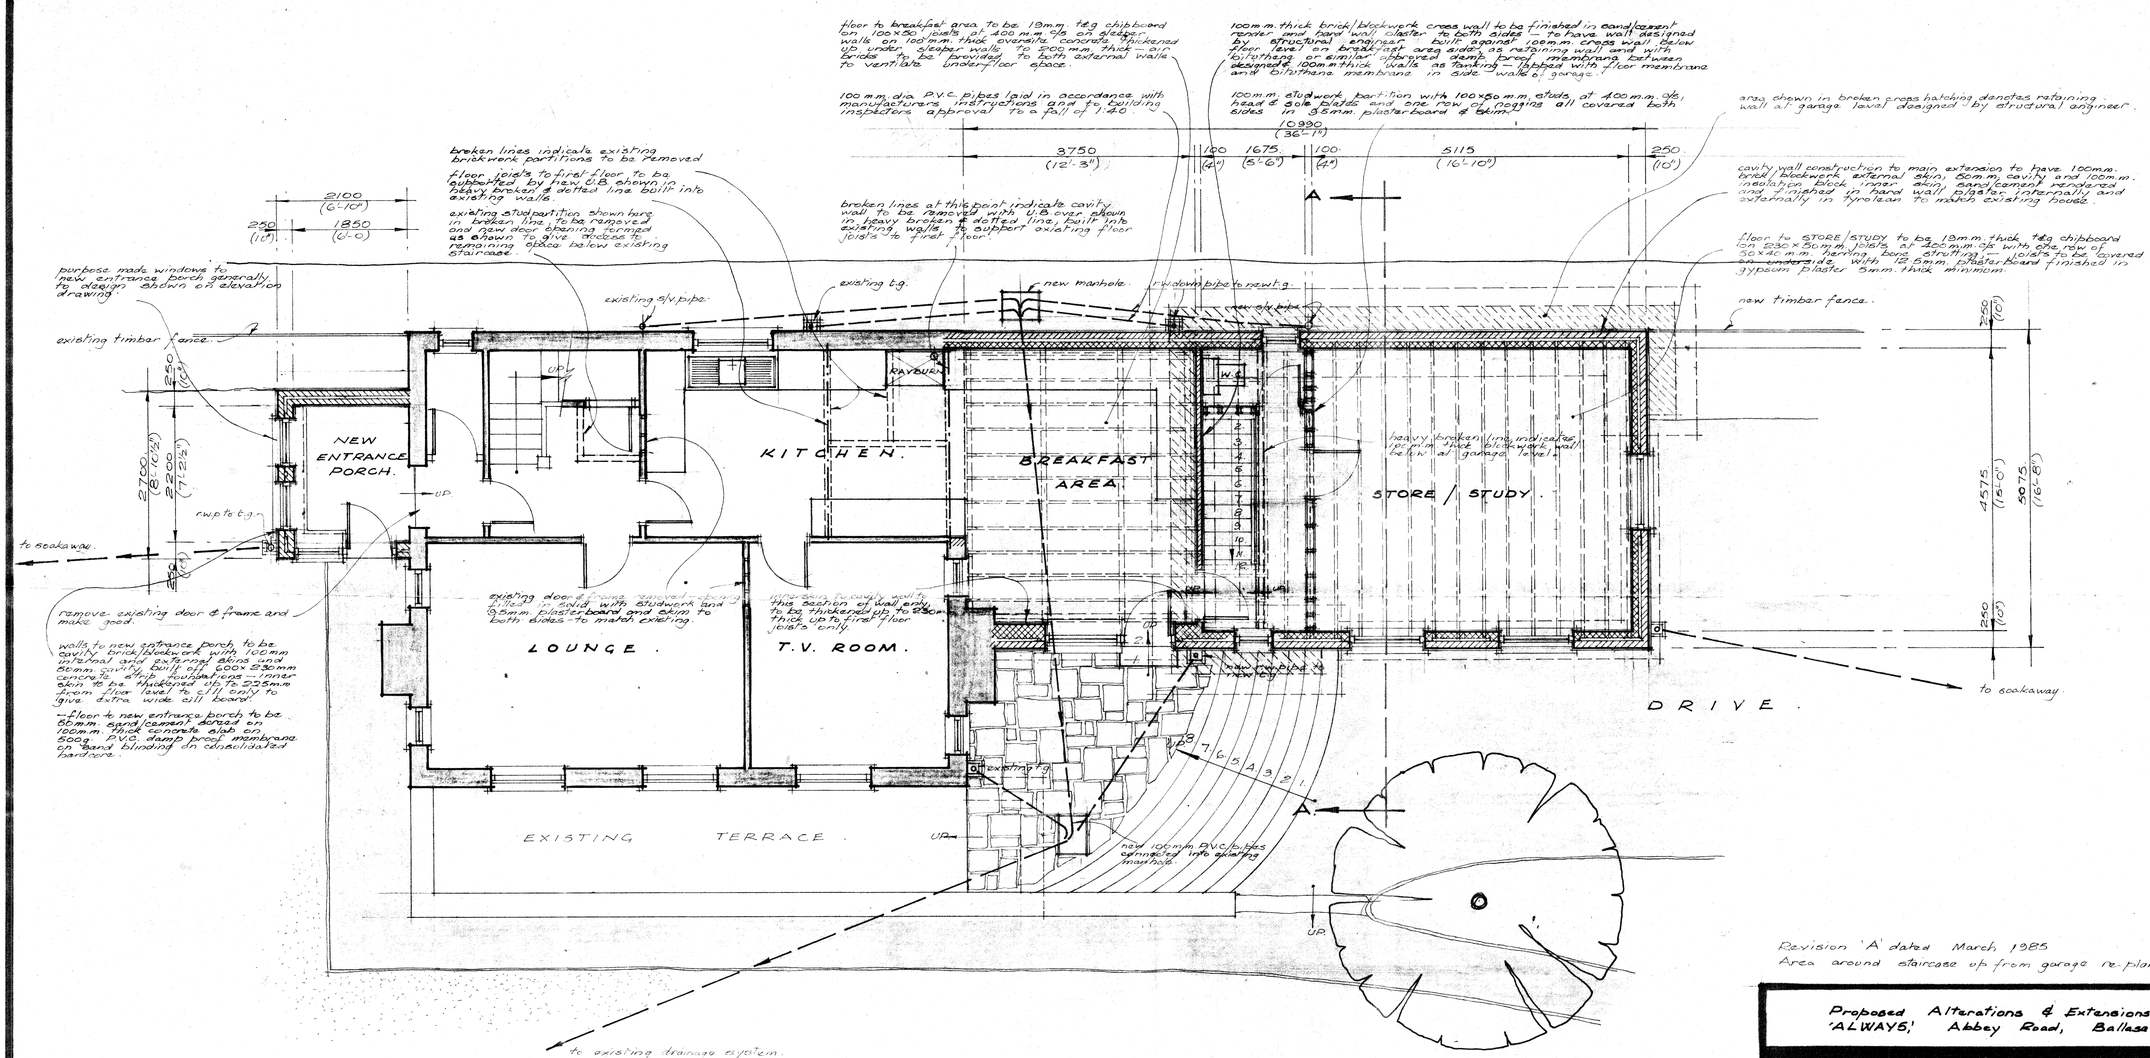

G R O U N D F L O O R P L A N .

Revision 'A' dated March 1985
Area around staircase up from garage re-planned.

Proposed Alterations & Extensions to.
'ALWAYS,' Abbey Road, Ballasalla.

MR & MRS J. MILLIGAN.

L. Phillips & Associates tel 83.2998.
Yanda Cottage,
Fleshwick Road, Surby, Port Erin.

Scale 1:50.

Date February.

306.85.2.